
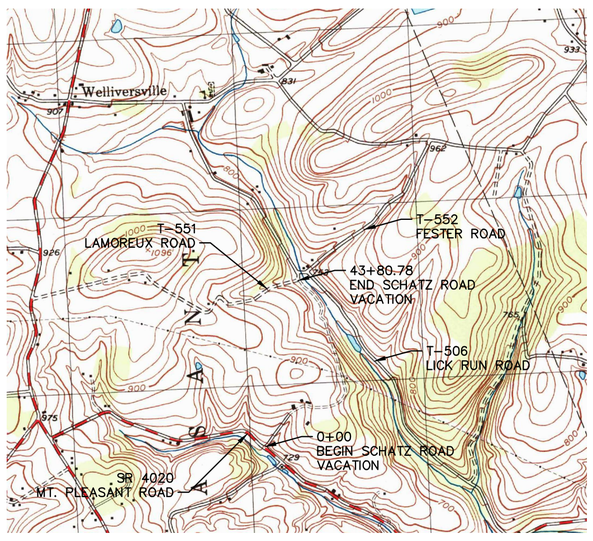



USGS LOCATION MAP
1" = 2,000'

LEGAL DESCRIPTION OF THE CENTERLINE OF T-510, SHATZ ROAD
LEADING FROM SR 4020, MT. PLEASANT ROAD TO T-551, LAMOREUX ROAD
TO BE VACATED IN MT. PLEASANT TOWNSHIP, COLUMBIA COUNTY, COMMONWEALTH OF PENNSYLVANIA


Beginning at a point on the centerline of T-510, Schatz Road at the intersection with the northern right of way line of SR 4020, Mt. Pleasant Road and shown on a "Survey of Schatz Road" prepared by Richard M. Trowbridge, P.L.S. dated July 13, 2026, and last revised October 28, 2026

1. Then N 30° 01' 34" E, 242.07 feet to Station 2+42.07;
2. Then N 33° 06' 56" E, 69.62 feet to Station 3+11.69;
3. Then by curve turning to the right through an angle of 05° 46' 20", having radius of 200.00 feet, and whose long chord bears N 36° 00' 06" E, 20.14 feet
4. Then N 38° 53' 16" E, 67.22 feet to Station 3+99.06;
5. Then N 39° 19' 58" E, 152.25 feet to Station 5+51.31;
6. Then by curve turning to the left through an angle of 04° 57' 50", having radius of 200.00 feet, and whose long chord bears N 36° 51' 03" E, 17.33 feet
7. Then N 34° 22' 08" E, 152.18 feet to Station 7+20.82;
8. Then by curve turning to the right through an angle of 20° 48' 24", having radius of 350.00 feet, and whose long chord bears N 44° 46' 20" E, 126.40 feet
9. Then N 55° 10' 33" E, 132.45 feet to Station 9+80.37;
10. Then by curve turning to the right through an angle of 47° 47' 42", having radius of 140.00 feet, and whose long chord bears N 79° 04' 23" E, for 113.43 feet
11. Then S 77° 01' 46" E, 219.68 feet to Station 13+16.83;
12. Then by curve turning to the left through an angle of 24° 34' 32", having radius of 150.00 feet, and whose long chord bears S 89° 19' 02" E, for 63.85 feet
13. Then N 78° 23' 42" E, 104.83 feet to Station 14+86.00;
14. Then N 79° 01' 41" E, 142.52 feet to Station 16+28.52;
15. Then by curve turning to the left through an angle of 40° 41' 54", having radius of 225.00 feet, and whose long chord bears N 58° 40' 44" E, 156.48 feet
16. Then N 38° 19' 47" E, 155.30 feet to Station 19+43.64;
17. Then by curve turning to the left through an angle of 57° 09' 18", having radius of 100.00 feet, and whose long chord bears N 09° 45' 08" E, 95.67 feet
18. Then N 18° 49' 31" W, 153.85 feet to Station 21+97.25;
19. Then N 14° 26' 57" W, 73.50 feet to Station 22+70.75;
20. Then N 10° 59' 01" W, 125.63 feet to Station 23+96.38;
21. Then N 15° 09' 11" W, 162.63 feet to Station 25+59.01;
22. Then N 17° 01' 43" W, 557.73 feet to Station 31+16.74;
23. Then N 15° 53' 34" W, 236.98 feet to Station 33+53.72;
24. Then by curve turning to the left through an angle of 39° 19' 52", having radius of 115.00 feet, and whose long chord bears N 35° 33' 30" W, 77.40 feet
25. Then N 55° 13' 26" W, 65.10 feet to Station 34+97.77;
26. Then by curve turning to the right through an angle of 88° 36' 08", having radius of 20.00 feet, and whose long chord bears N 10° 55' 22" W, 27.94 feet
27. Then N 33° 22' 42" E, 69.25 feet to Station 35+97.95;
28. Then by curve turning to the left through an angle of 54° 59' 05", having radius of 75.00 feet, and whose long chord bears N 05° 53' 10" E, 69.24 feet
29. Then N 21° 36' 23" W, 126.92 feet to Station 37+96.85;
30. Then N 29° 24' 24" W, 53.73 feet to Station 38+50.58;
31. Then N 34° 40' 35" W, 110.16 feet to Station 39+60.74;
32. Then N 46° 49' 16" W, 114.45 feet to Station 40+75.19;
33. Then N 49° 38' 20" W, 80.06 feet to Station 41+55.25;
34. Then N 53° 02' 59" W, 52.46 feet to Station 42+07.71;
35. Then by curve turning to the right through an angle of 09° 56' 28", having radius of 200.00 feet, and whose long chord bears N 48° 04' 45" W, 34.66 feet
36. Then N 43° 06' 31" W, 47.18 feet to Station 42+89.59;
37. Then N 36° 31' 03" W, for 92.19 feet to Station 43+80.78 to a point on the eastern right of way of T-551, Lamoreux Road.

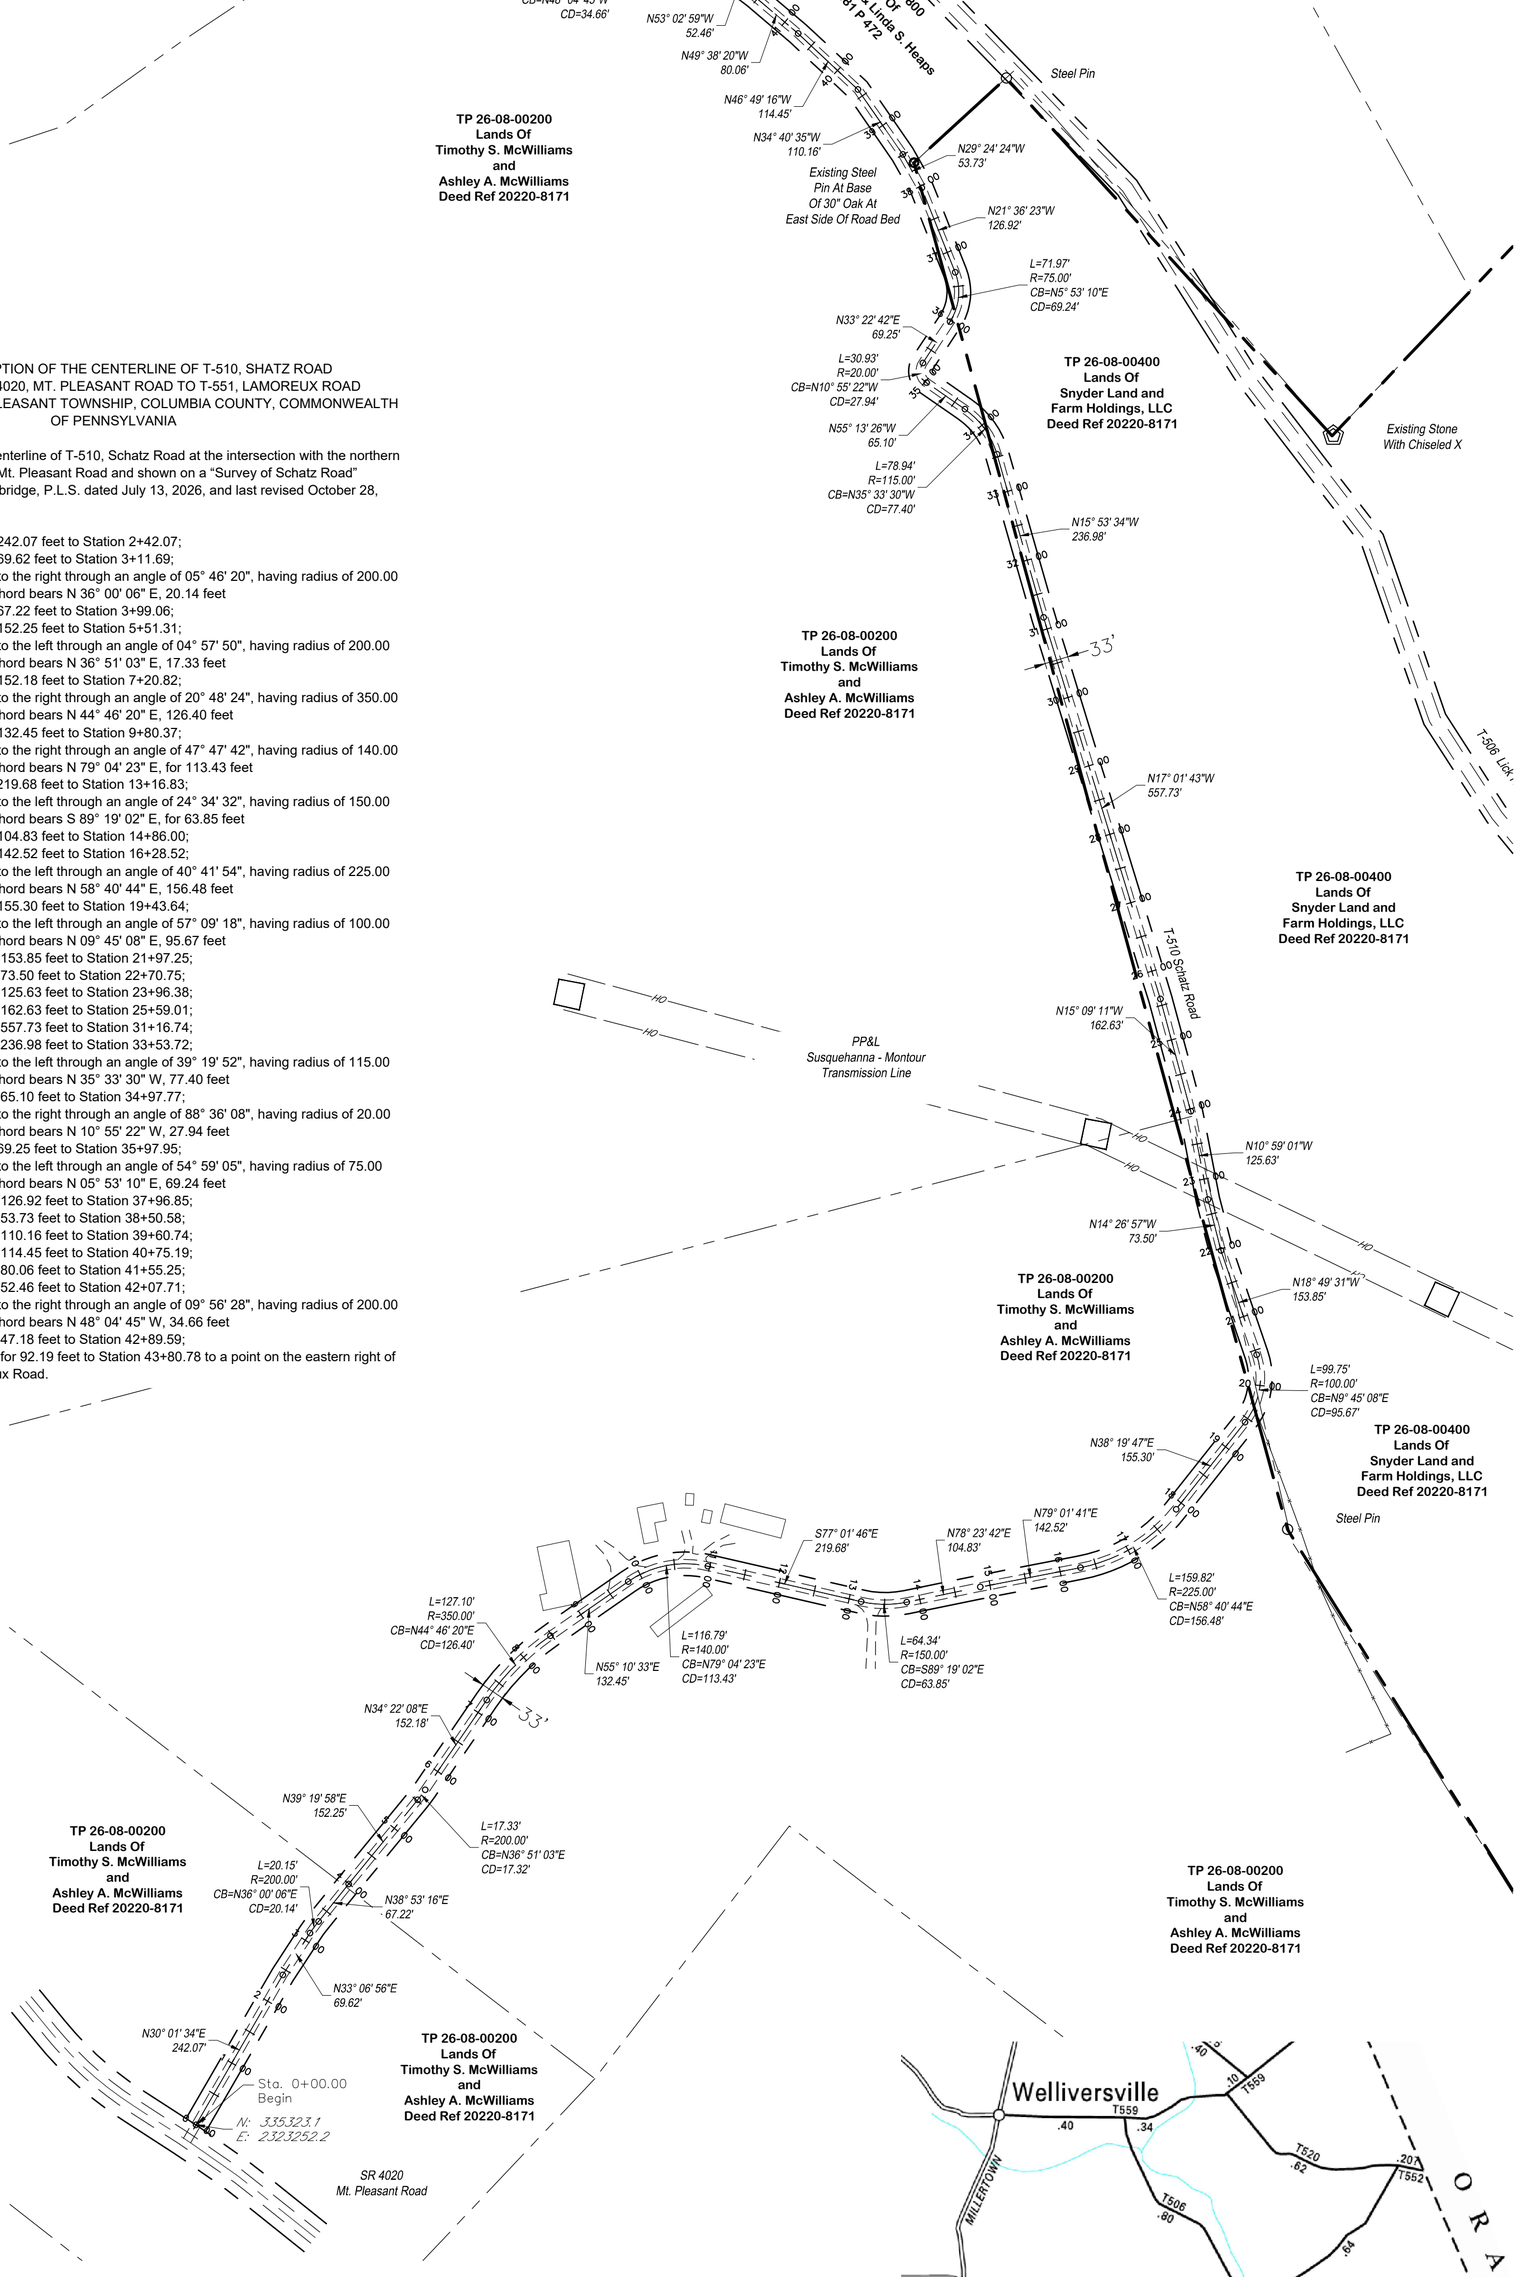

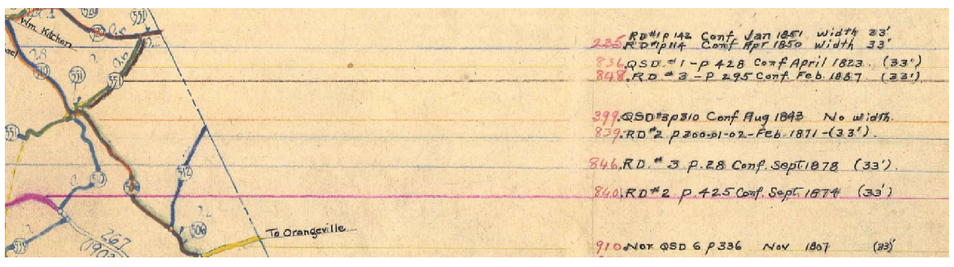

A PORTION OF PENNDOT – W.P.A. TOWNSHIP ROAD RIGHT OF WAY RESEARCH
NO WIDTH FOUND, 33' WIDTH IS IMPLIED

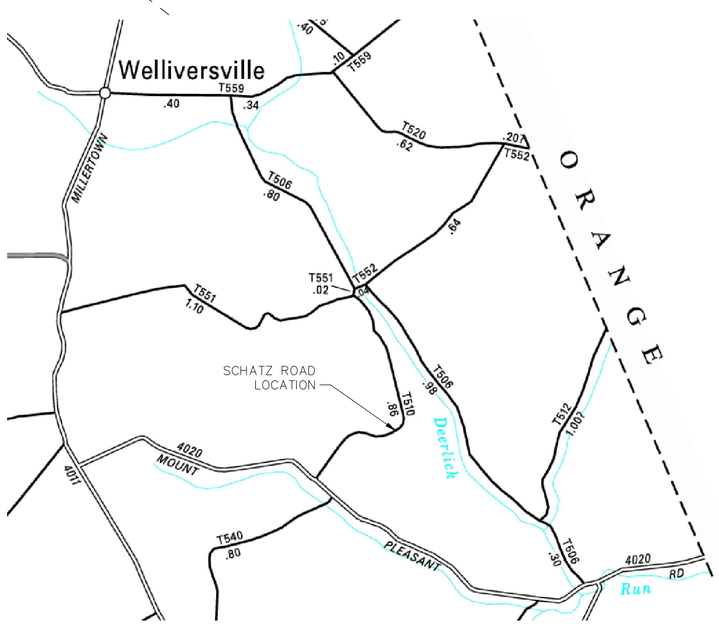

A PORTION OF PENNDOT TYPE 5 TOWNSHIP MAP # 19217

SURVEY OF SCHATZ ROAD
T-510 SCHATZ ROAD
FROM SR 4020, MT. PLEASANT ROAD
TO T-551 LAMOREAX ROAD

Located In Mt. Pleasant Township,
Columbia County, Commonwealth Of Pennsylvania

1 1

2026-15 SCHATZ RD.
CHECK BY: RMT

JULY 13, 2026
DRAWN BY: RMT

PLAN SHEET
DESIGN BY: RMT

Prepared By
Richard M. Trowbridge, P.L.S.
1351 St. Davids Road
Williamsport, PA 17701
Ph. 570-505-2518 Email: tbridgepls@comcast.net

REVISIONS
10-28-26 LEGAL DESCRIPTION AND WIDTH ADDED

D:\1 Survey Projects\2026 Projects\MCWILLIAMS ROAD VACATION\PLEASANT SHATZ ROAD VACATION.dwg, 10/28/2026 8:05:07 PM, 1:1